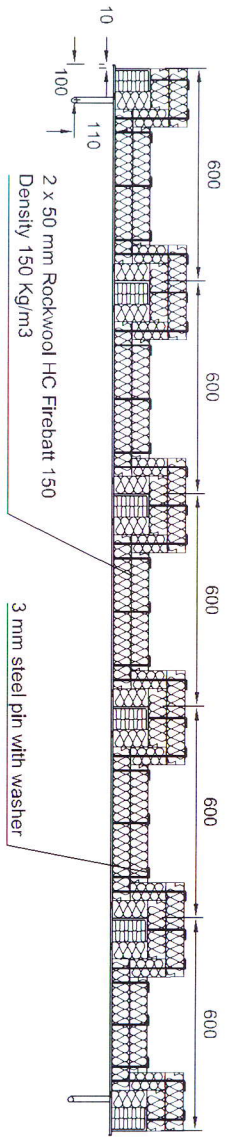

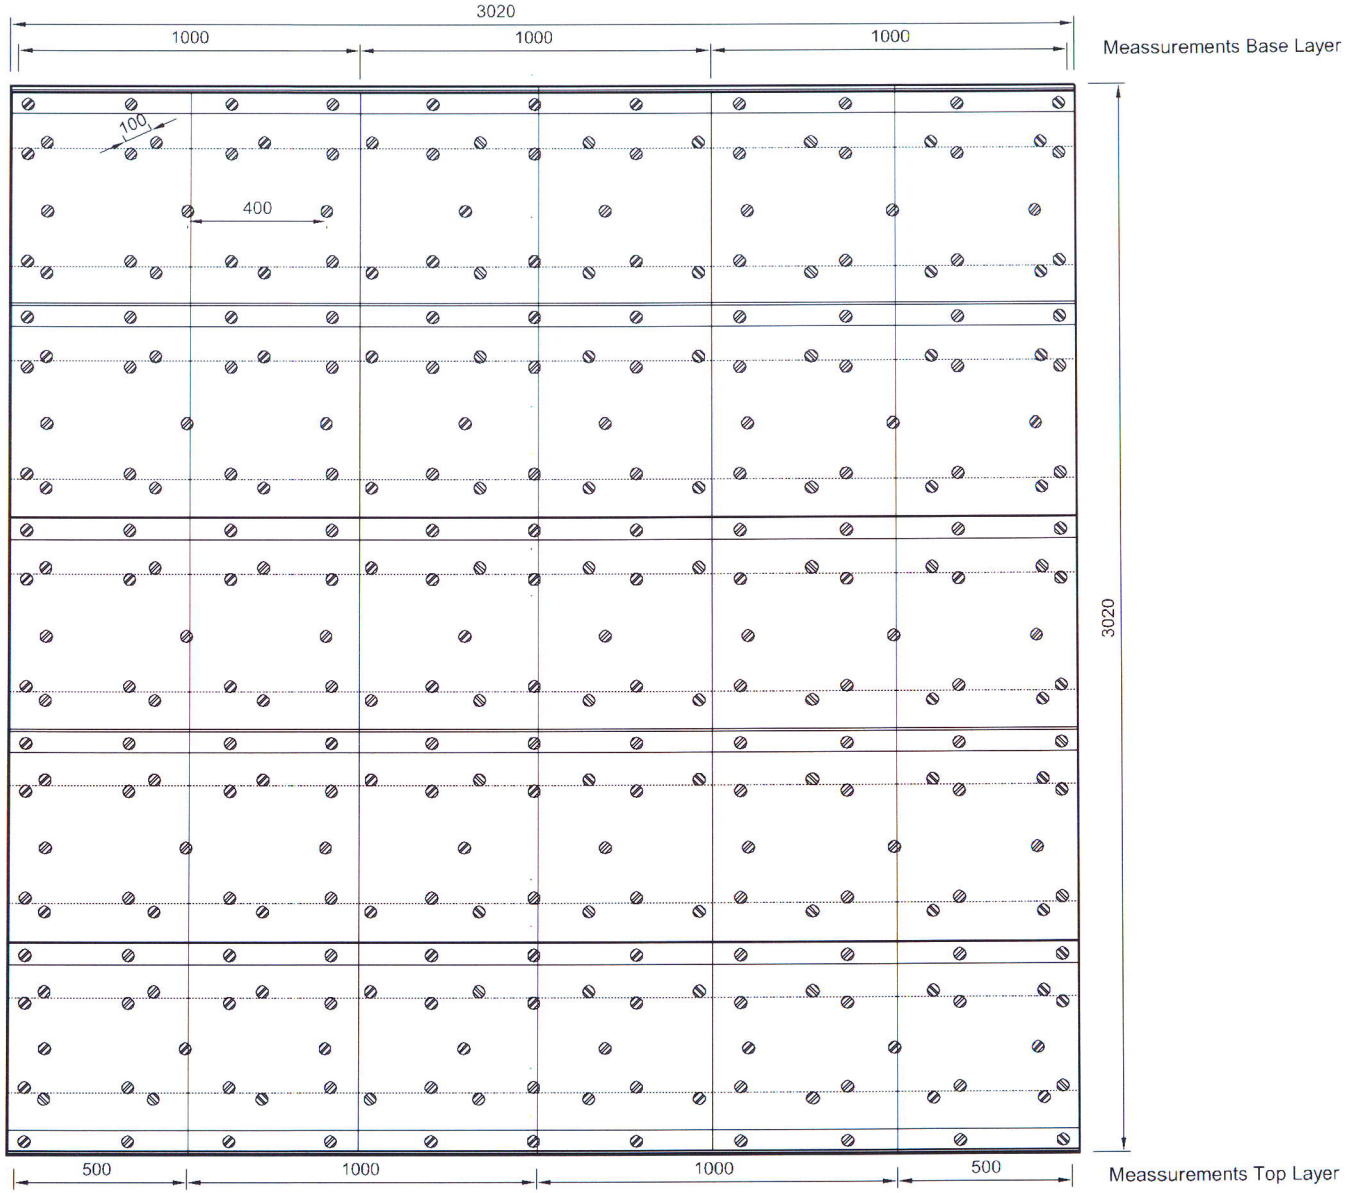

All meassurements in mm

Subject: Deck H60

Date: 2009/01/28

ROCKWOOL
FIRESAFE INSULATION

Dwg No.: (23) 4.007 Scale: 1:20 Rev.: 09/02/25 Designer: SRP

(23) 4.007